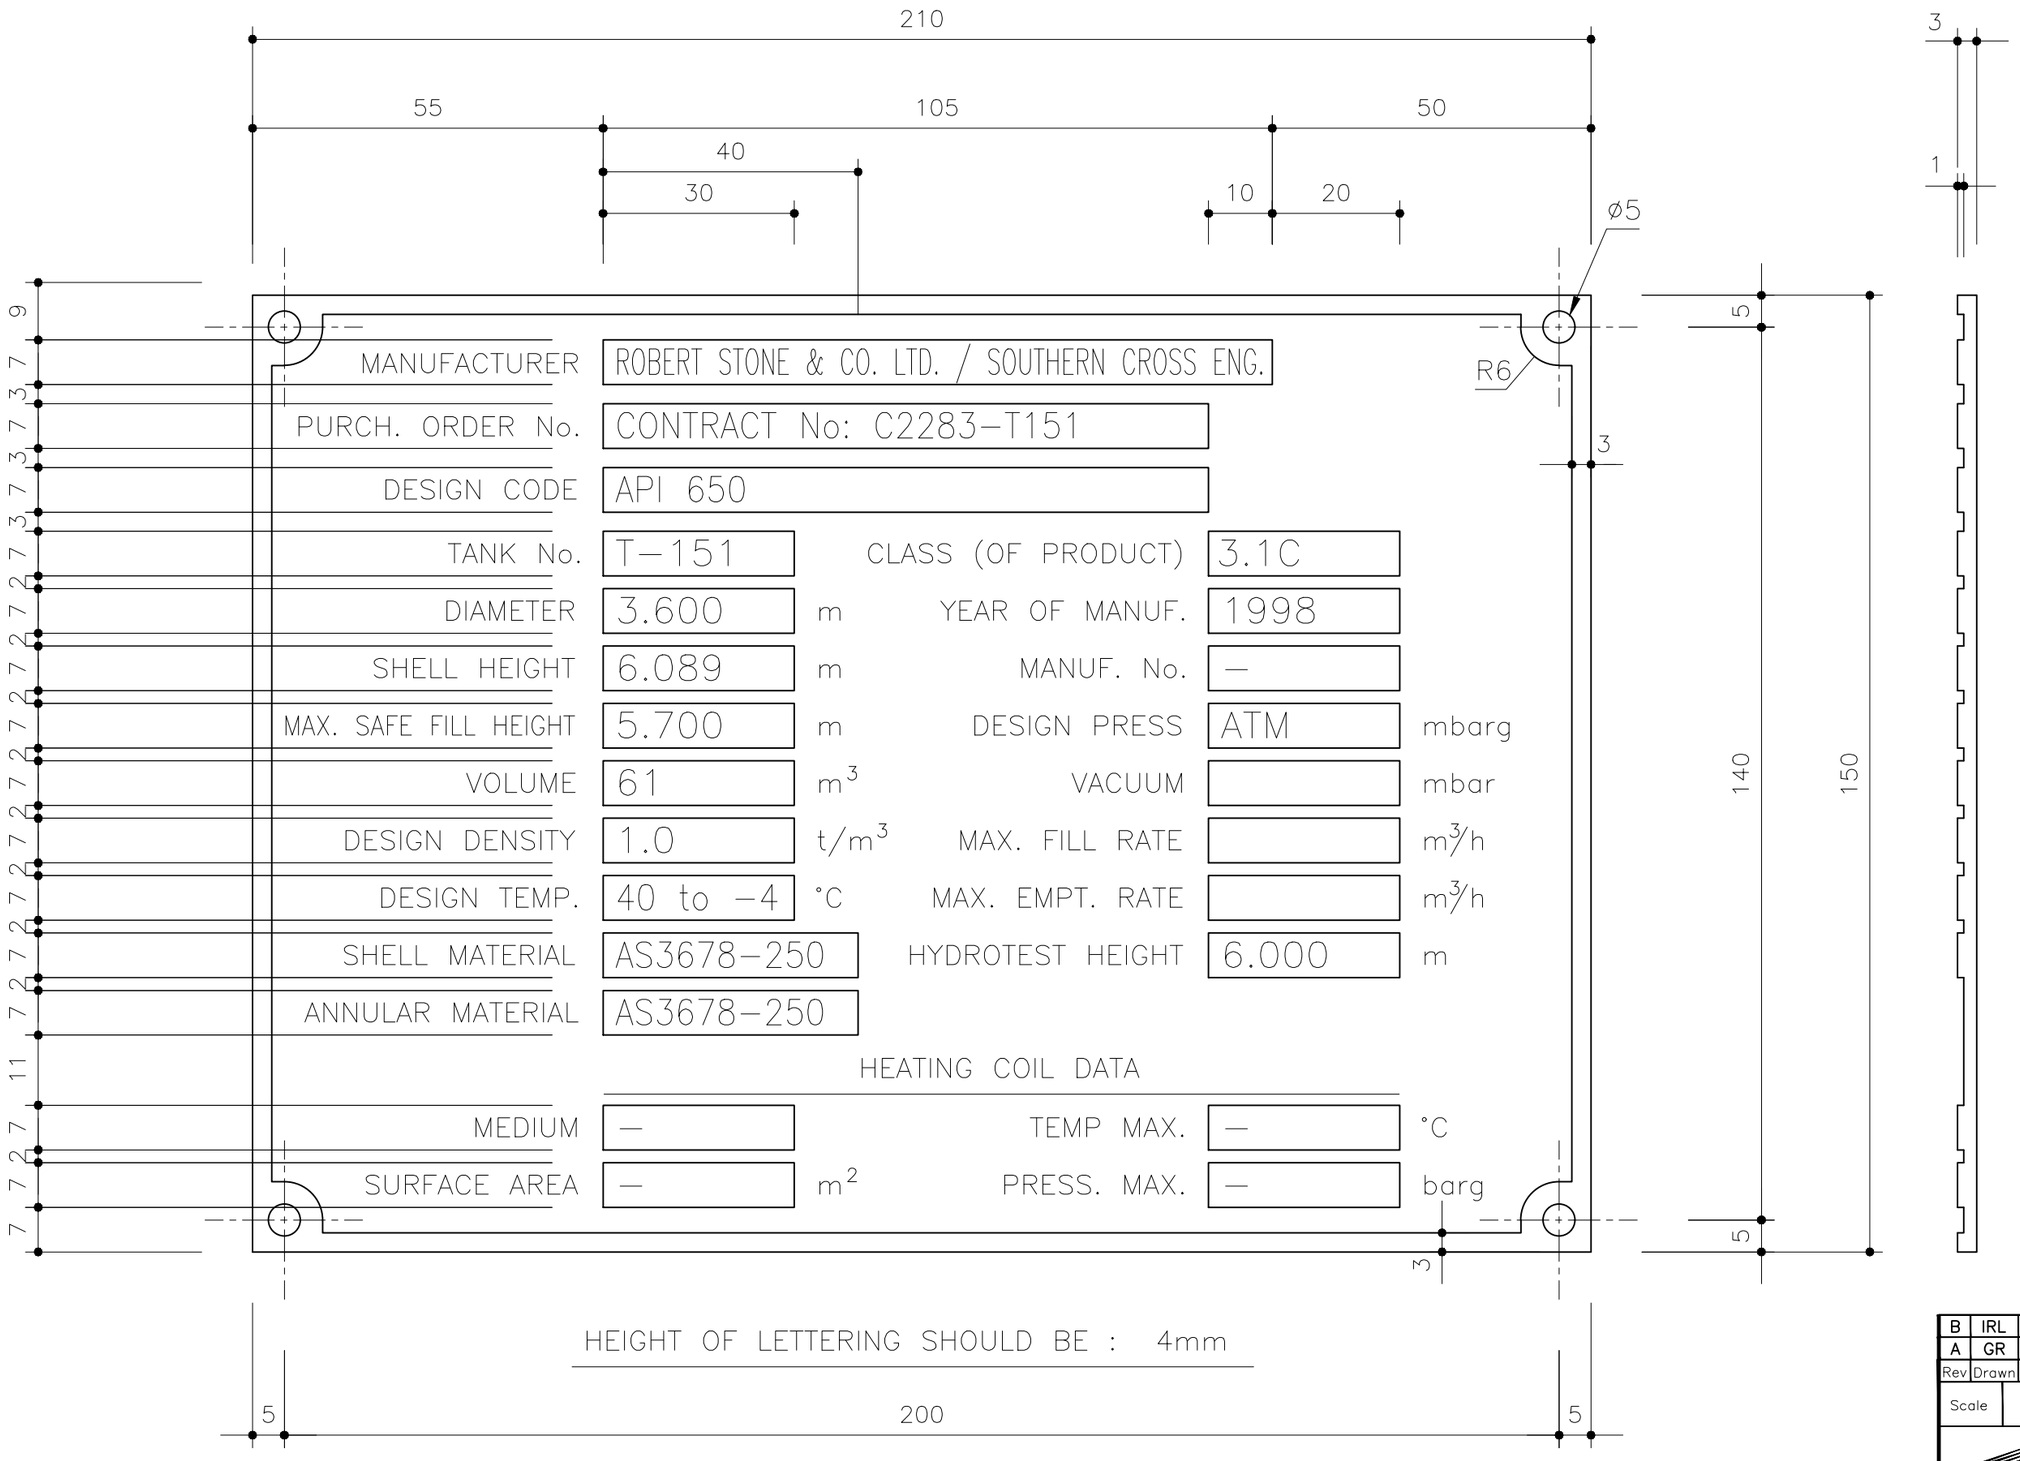

MATERIAL: STAINLESS STEEL TP 304 OR BRASS

NAME PLATE

Rev	Drawn	Chkd	Description	Appr	Date
B	IRL	YI	AS–BUILT	JJO	03/19
A	GR	JHR	RELEASED FOR CONSTRUCTION		03/06

Scale

No construction or revision work to be carried out unless drawing is approved and dated

THE NEW ZEALAND REFINING COMPANY LTD

TITLE

TANK NAMEPLATE
TANK T–151
AS API 650

Key Area

Contractors No

Requisition No

SIOP Ref No T3023434

Project No	Unit	Lead No	Sheet	Rev
MPC18–180	1150	398	1	B